

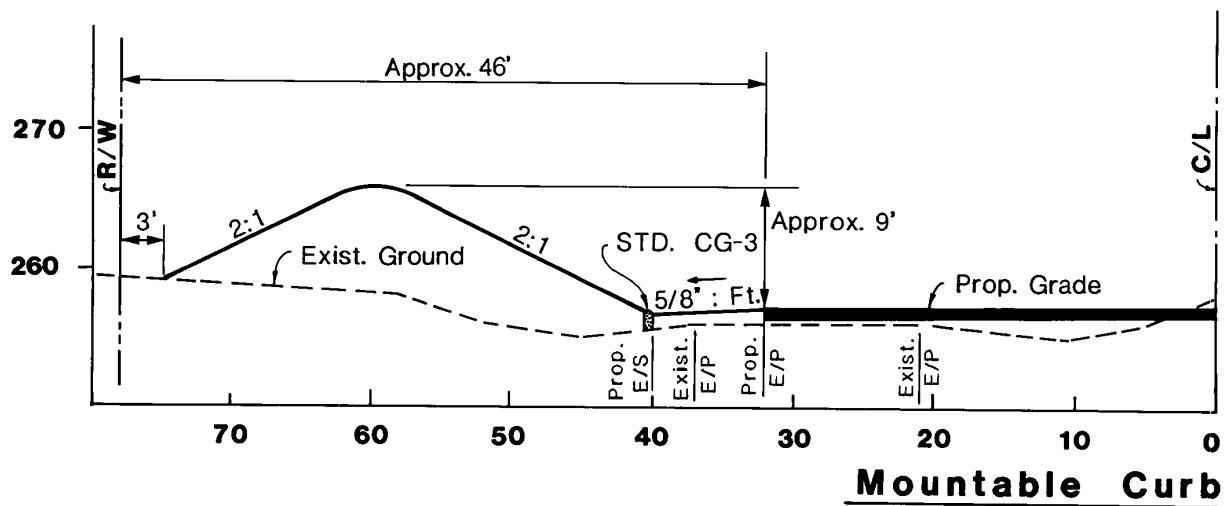
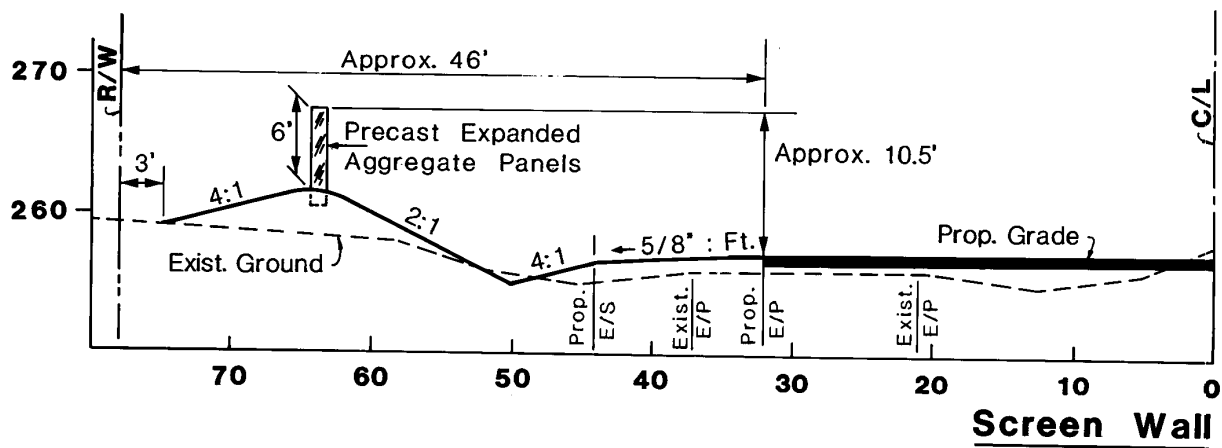
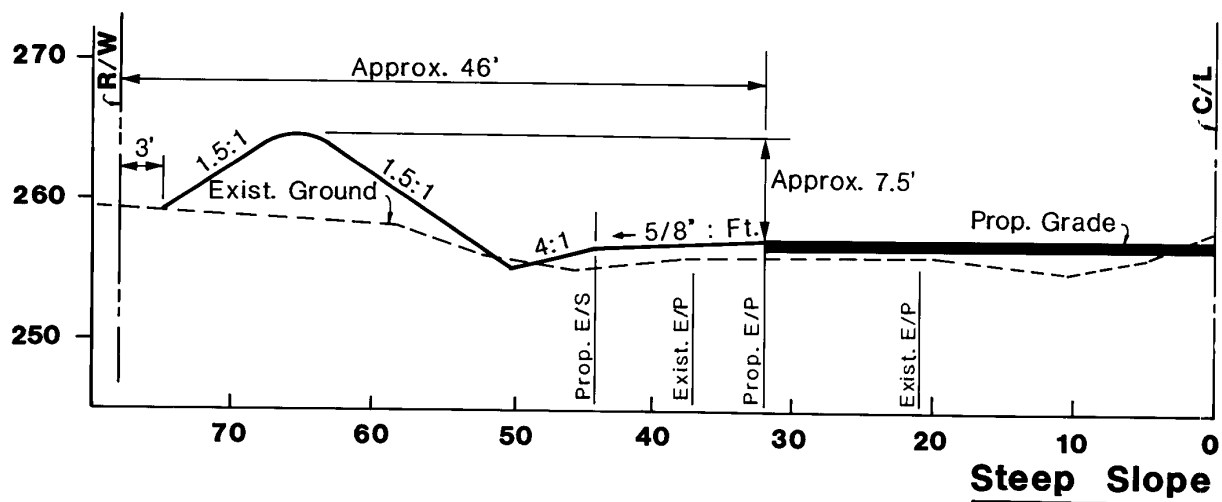
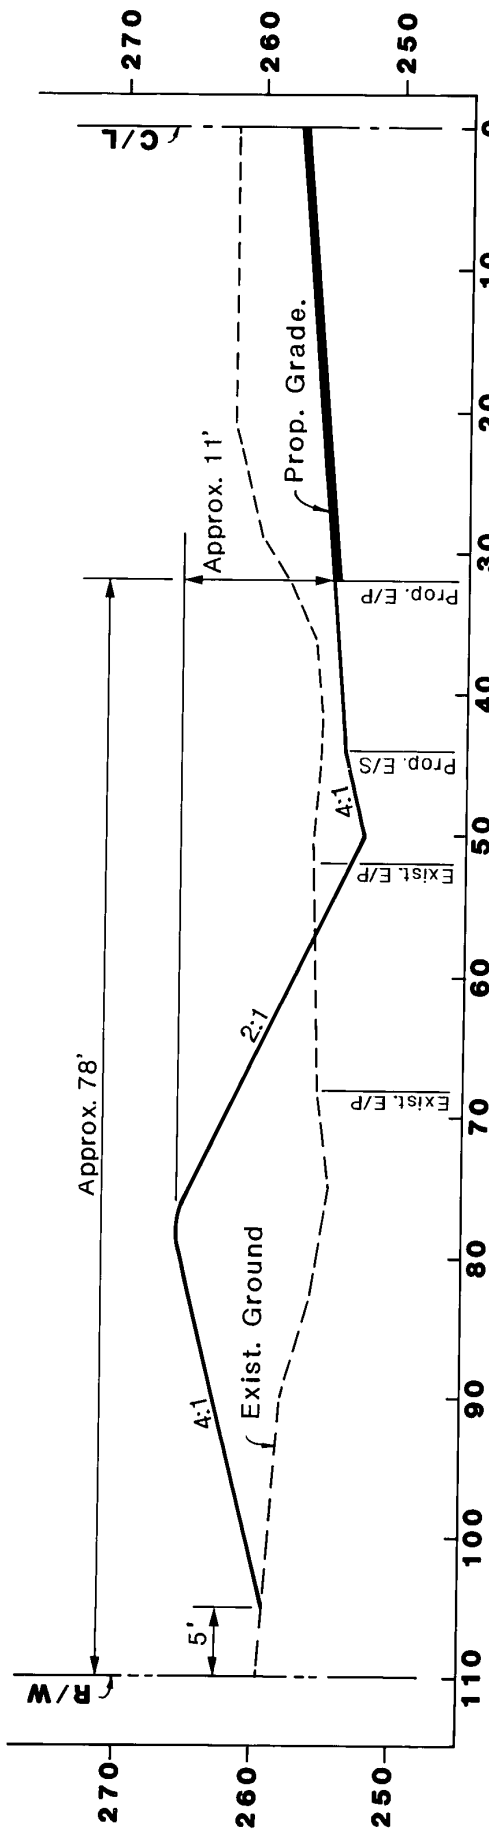


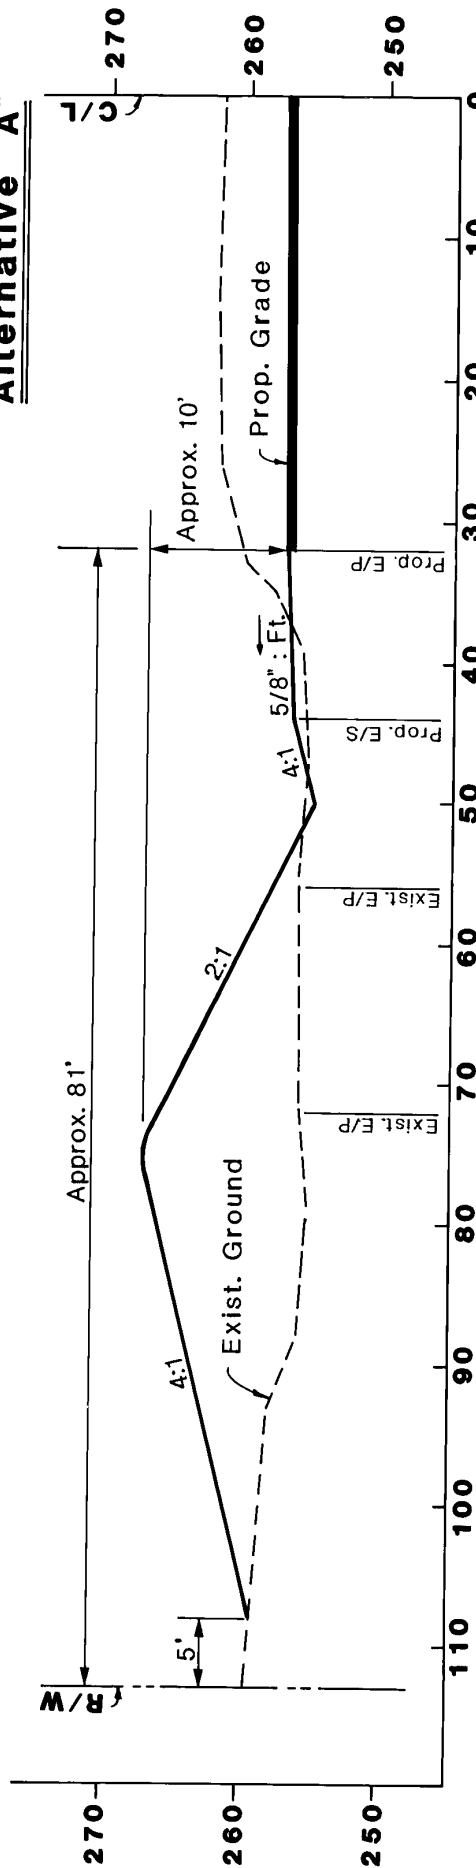



TYPICAL SECTIONS

PROPOSED DESIGN
Sta. 12 + 00 Rte. 193

**Alternative "A"****Alternative "B"****TYPICAL SECTIONS****ALTERNATIVE DESIGNS****STA. 12 + 00 Rte. 193**

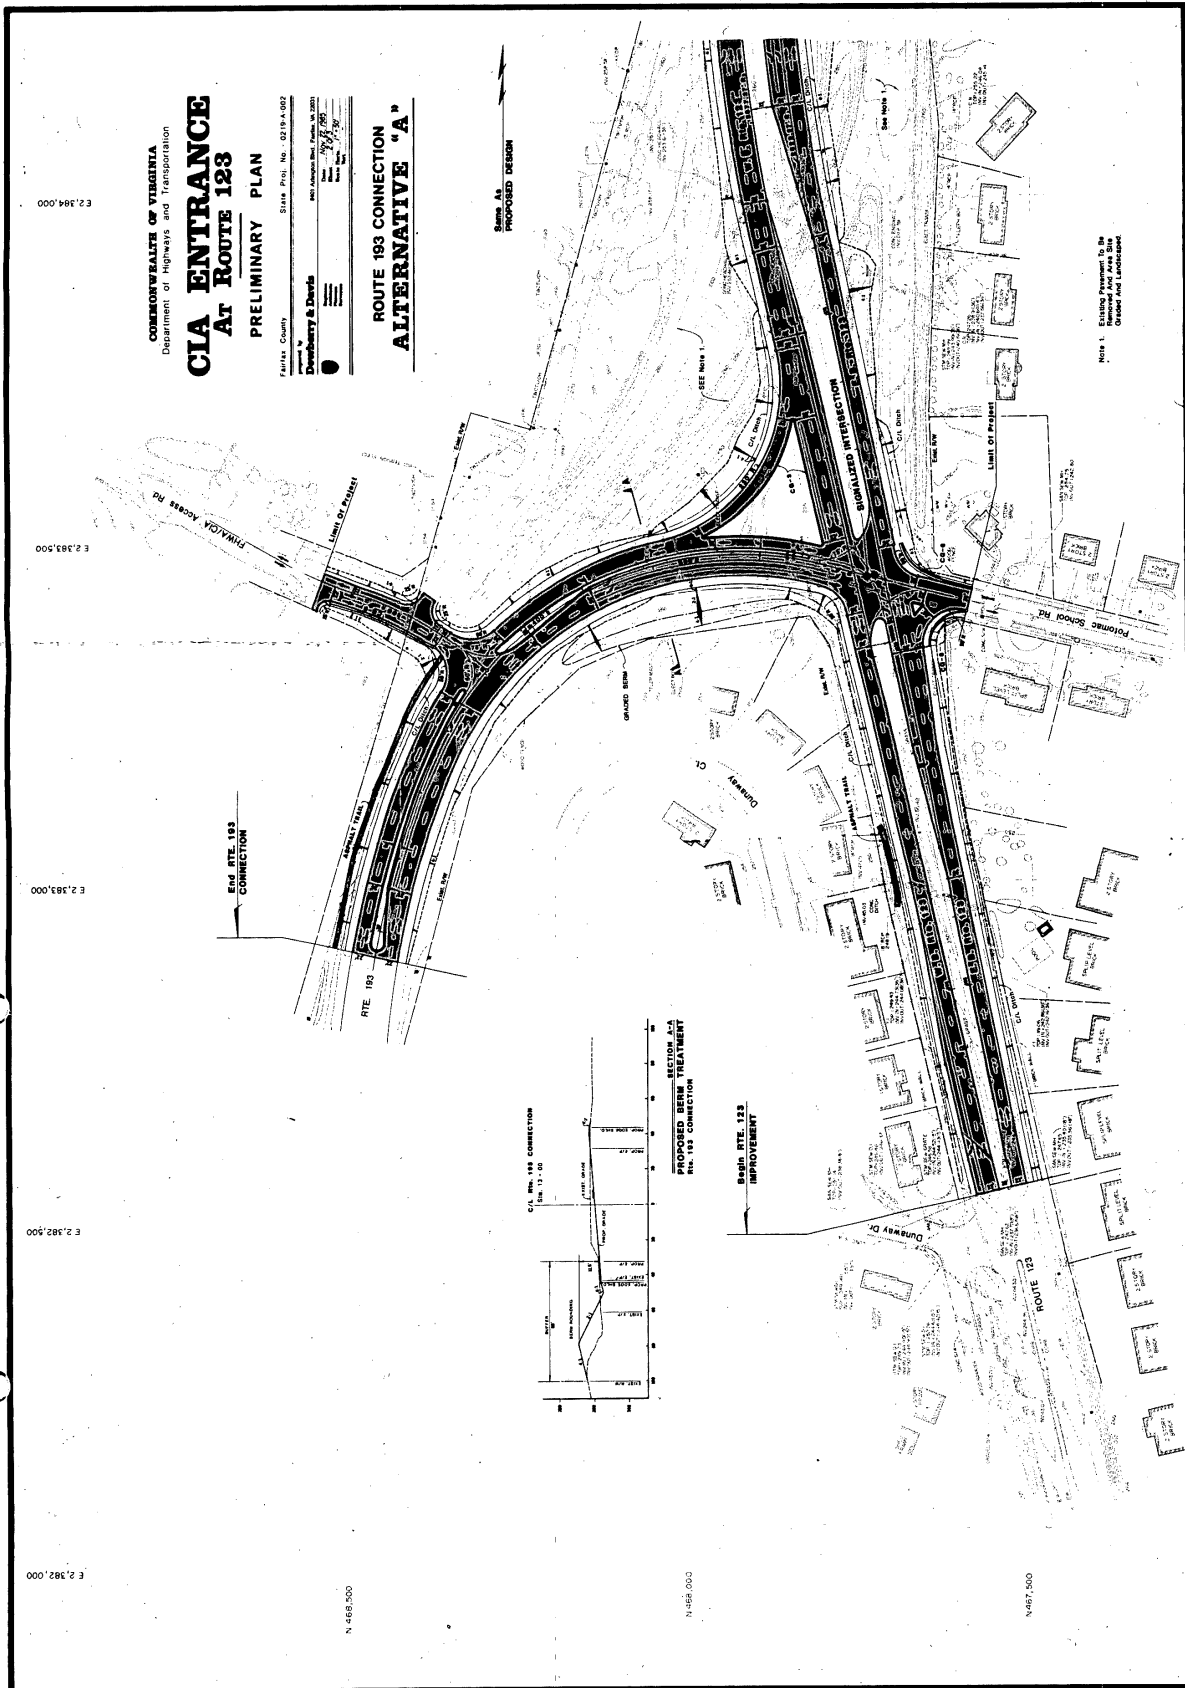

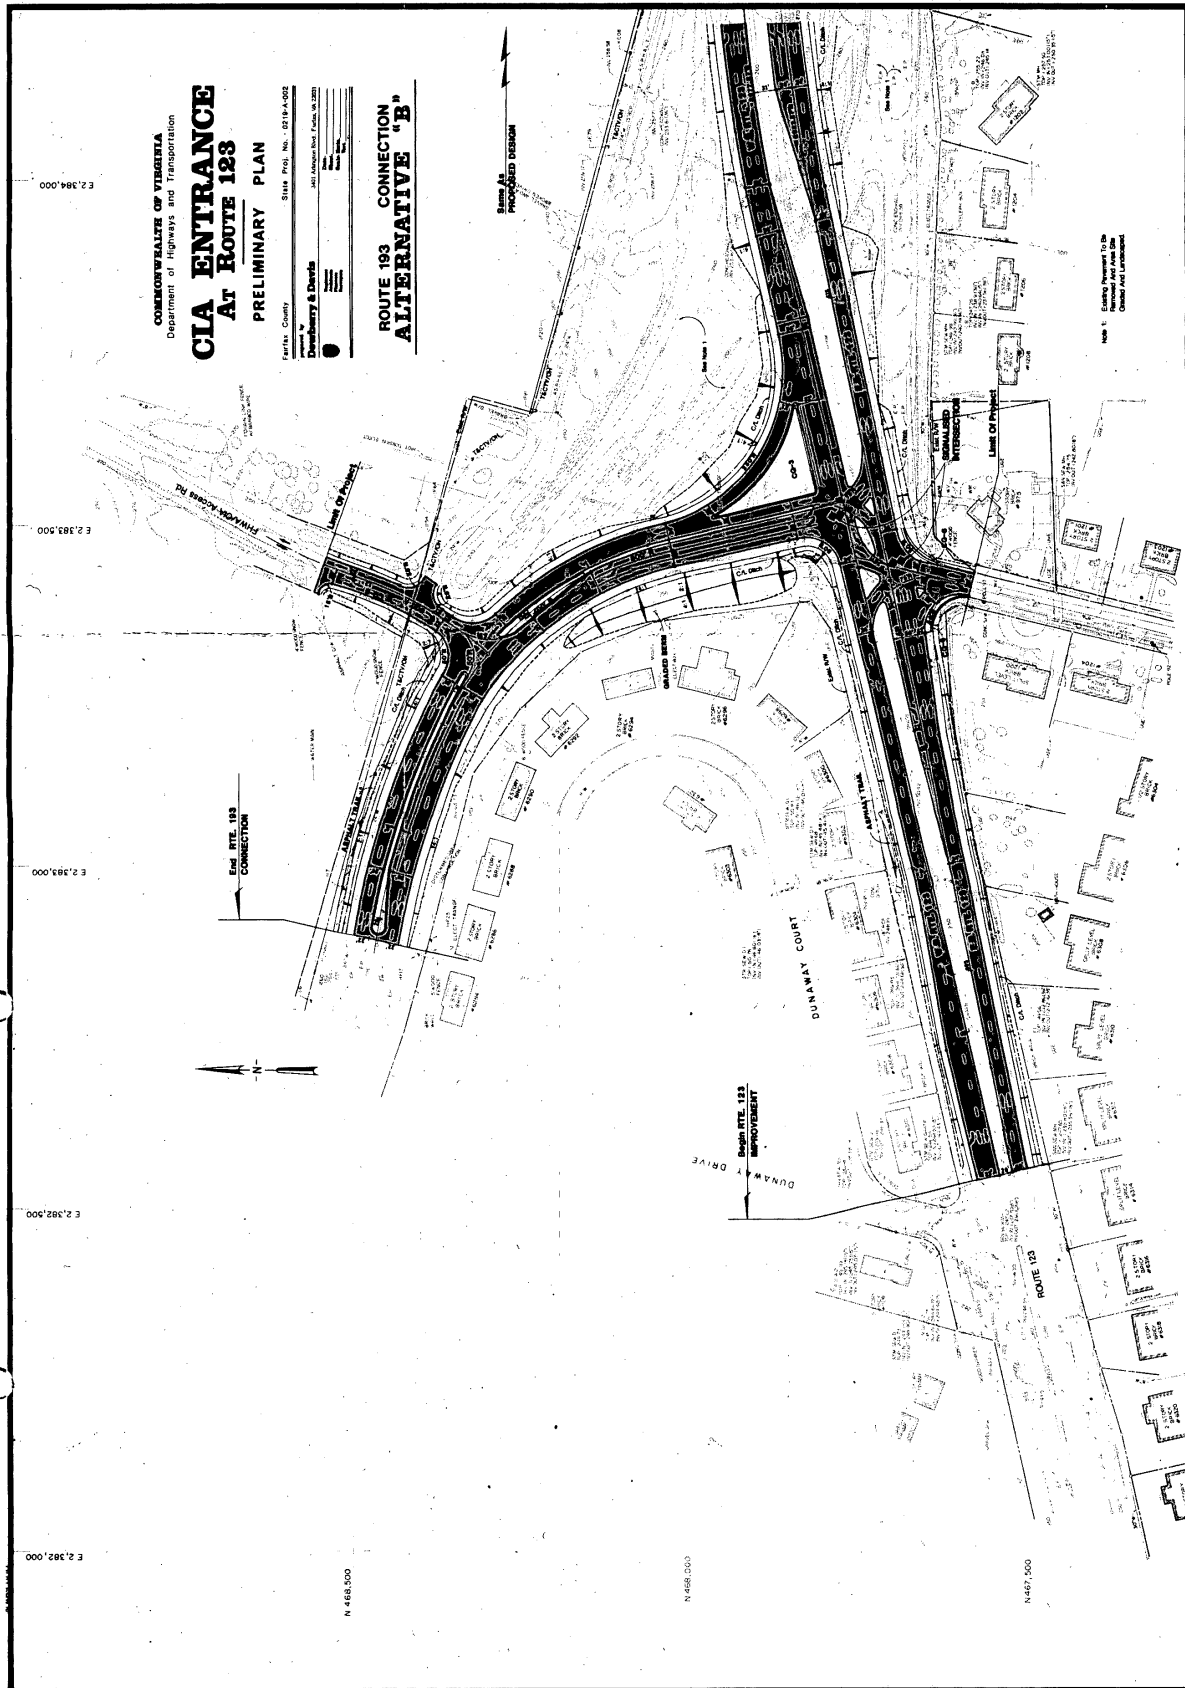

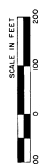

**Engineers
Architects
Planners**